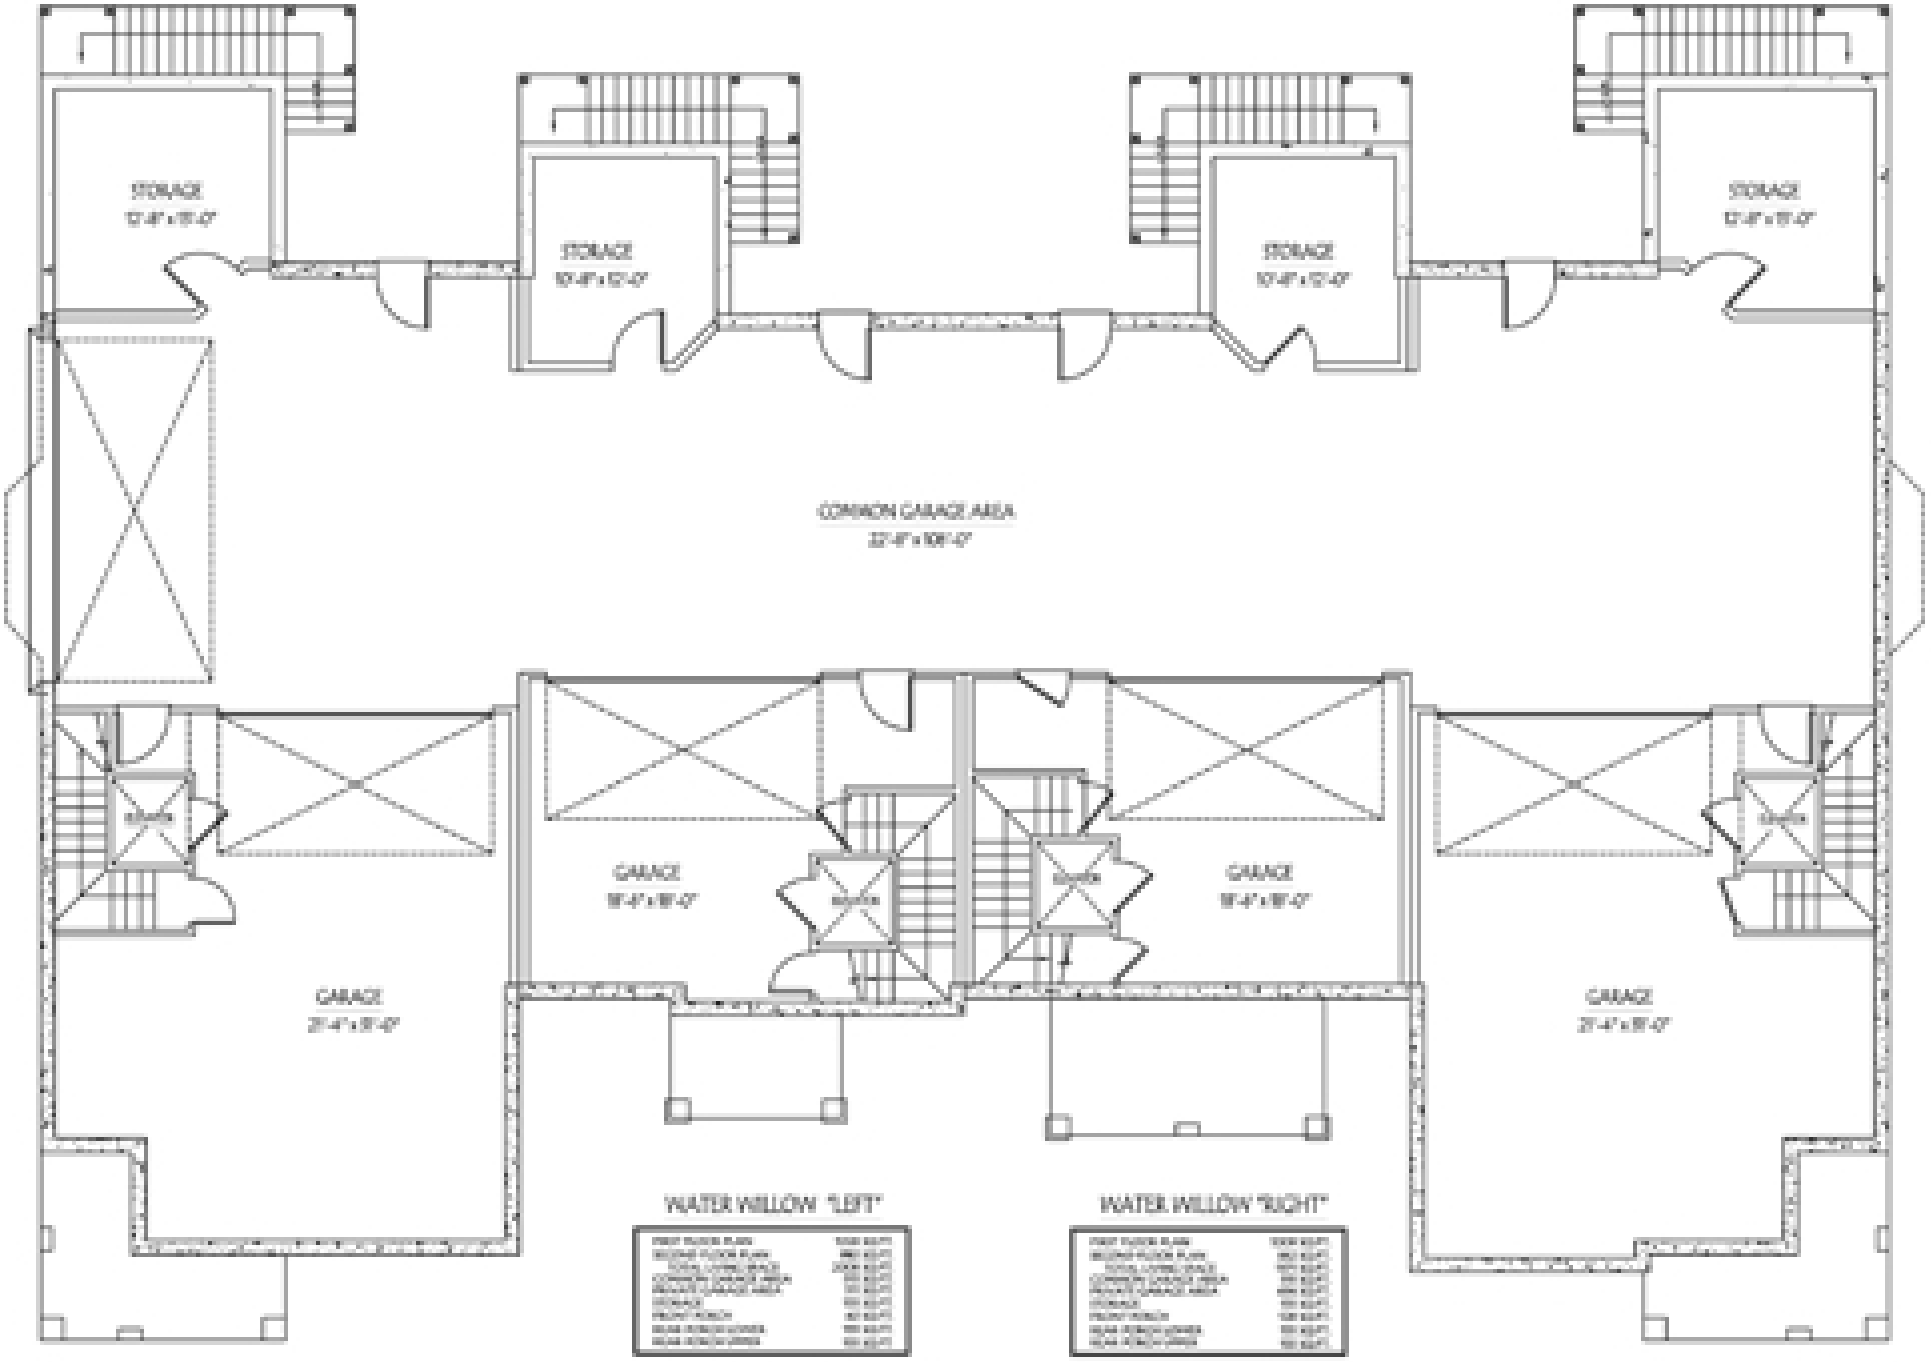


WATER WILLOW "LEFT"

WATER WILLOW "RIGHT"

WATER FLOWER

WATER FLOWER II

# BUILDING # 14

# FOUNDATION FLOOR PLAN